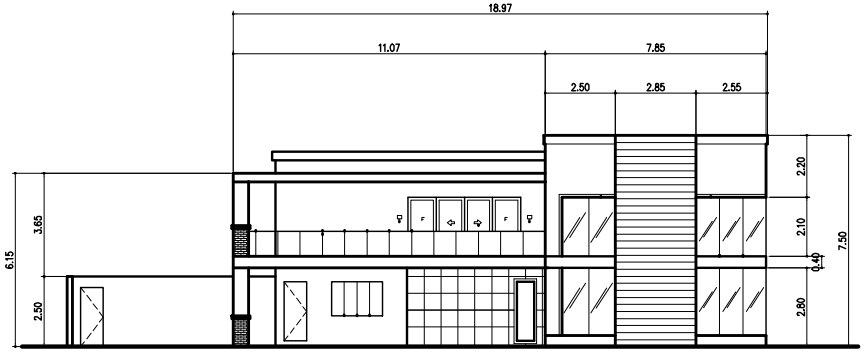

A A-4 FRONT ELEVATION
SCALE : 1:100 MTS.

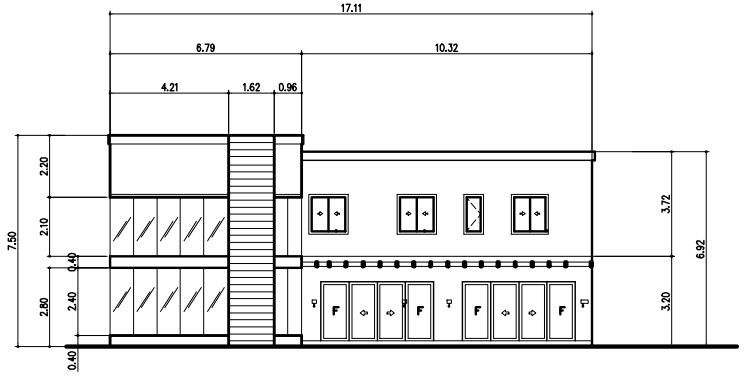

B A-4 RIGHT SIDE ELEVATION
SCALE : 1:100 MTS.

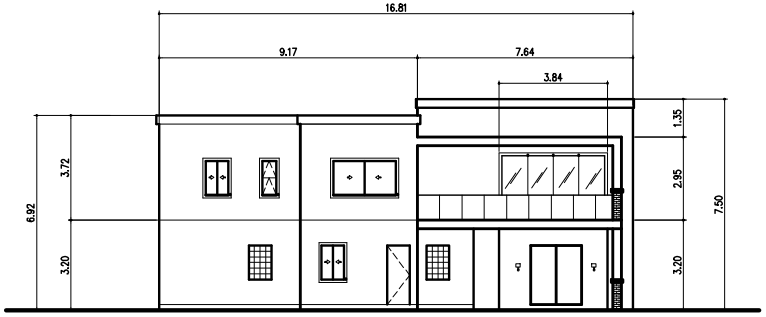

C A-4 LEFT ELEVATION
SCALE : 1:100 MTS.

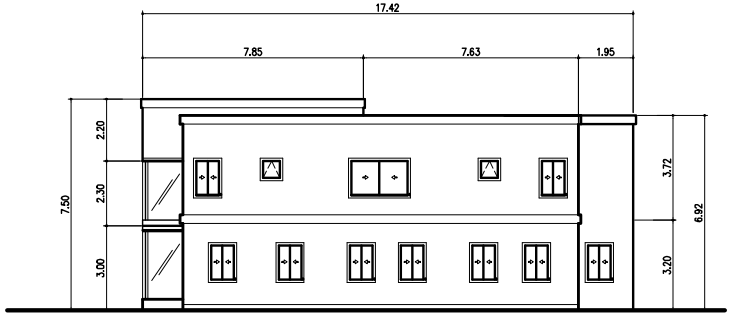

D A-4 REAR ELEVATION
SCALE : 1:100 MTS.

	PROJECT TITLE : PROPOSED 2 STOREY RESIDENCE LOCATION : LOT 164-A-PART, DILIRAN LEYTE	OWNER : RACHEL D. BERNADAS	ARCHITECT :	ENGINEER :	DRAWN BY :	REVISION :	SHEET CONTENTS : FRONT ELEVATION RIGHT SIDE ELEVATION LEFT SIDE ELEVATION REAR ELEVATION	SHEET NUMBER : A-4 4 OF 6
			REG. NO. TIN : PTR. NO. DATE :	REG. NO. TIN : PTR. NO. DATE :	CHECKED BY : CHECK DATE : PLOT SCALE : DRAWN BY : DT PROJECT NO. : DATE : 02-17-19			