PRODUCED BY AN AUTODESK STUDENT VERSION

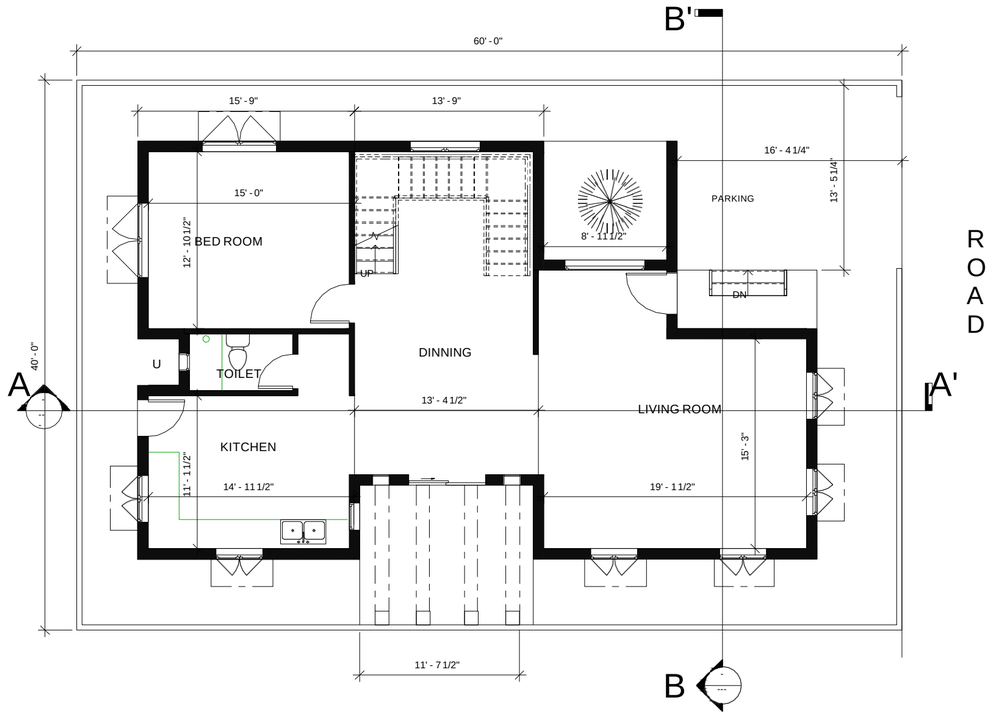

2 1) G.L Copy 1
3/16" = 1'-0"

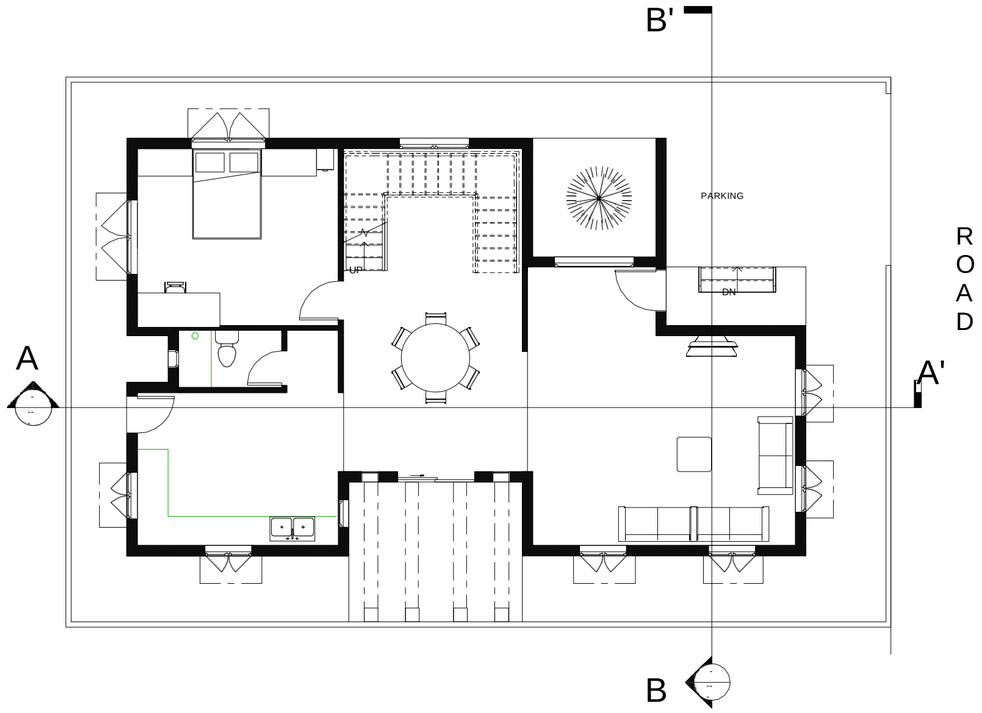

1 1) G.L
3/16" = 1'-0"

GROUND FLOOR (60X40)
3BHK FLOOR PLAN

GROUND FLOOR (60X40)
3BHK FURNITURE LAYOUT

N

www.autodesk.com/revit

No.	Description	Date

3 BHK
GF

Project number	Project Number
Date	Issue Date
Drawn by	Author
Checked by	Checker
Scale	3/16" = 1'-0"

29-May-20 9:28:17 AM

PRODUCED BY AN AUTODESK STUDENT VERSION

PRODUCED BY AN AUTODESK STUDENT VERSION

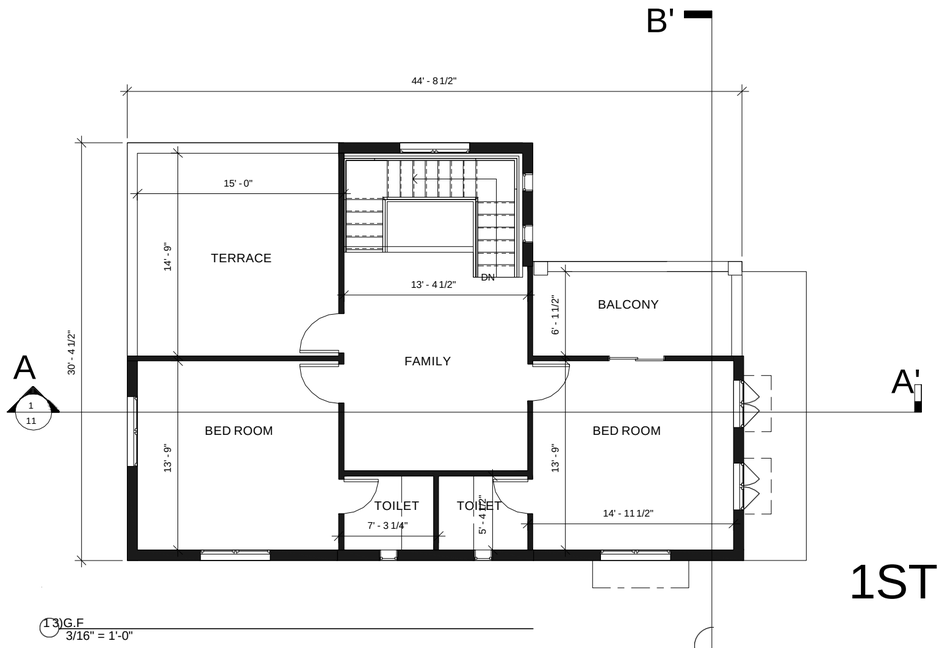

1ST FLOOR

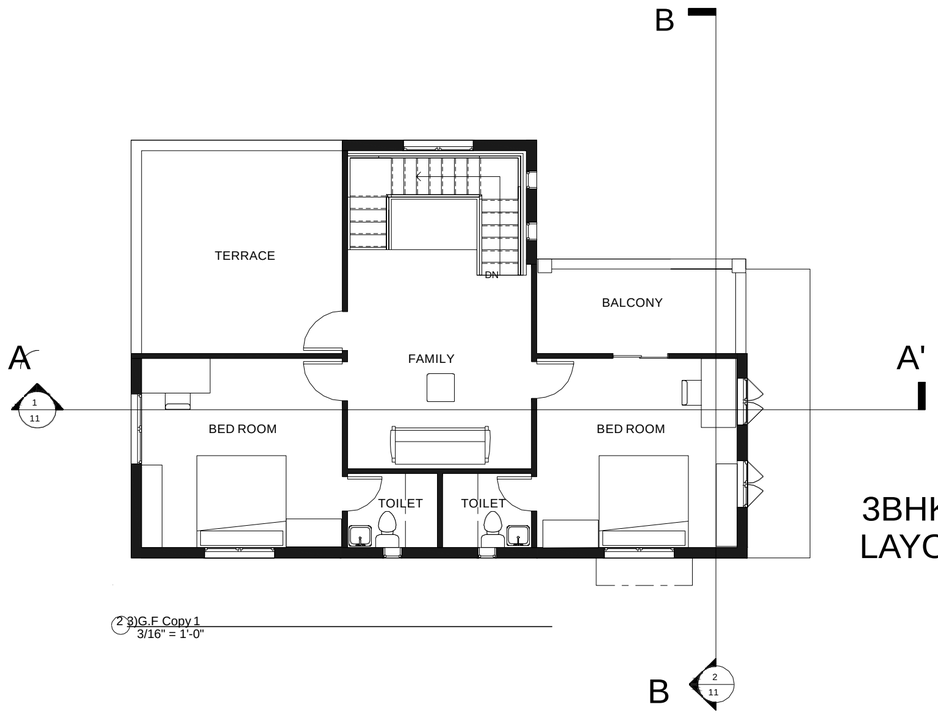

3BHK FURNITURE LAYOUT

N

www.autodesk.com/revit

No. De	scription Date	

3 BHK 1ST FLOOR PLAN

Project number	Project Number
Date	Issue Date
Drawn by	Author
Checked by	Checker
Scale	3/16" = 1'-0"

29-May-20 10:32:45 AM

PRODUCED BY AN AUTODESK STUDENT VERSION

PRODUCED BY AN AUTODESK STUDENT VERSION

PRODUCED BY AN AUTODESK STUDENT VERSION

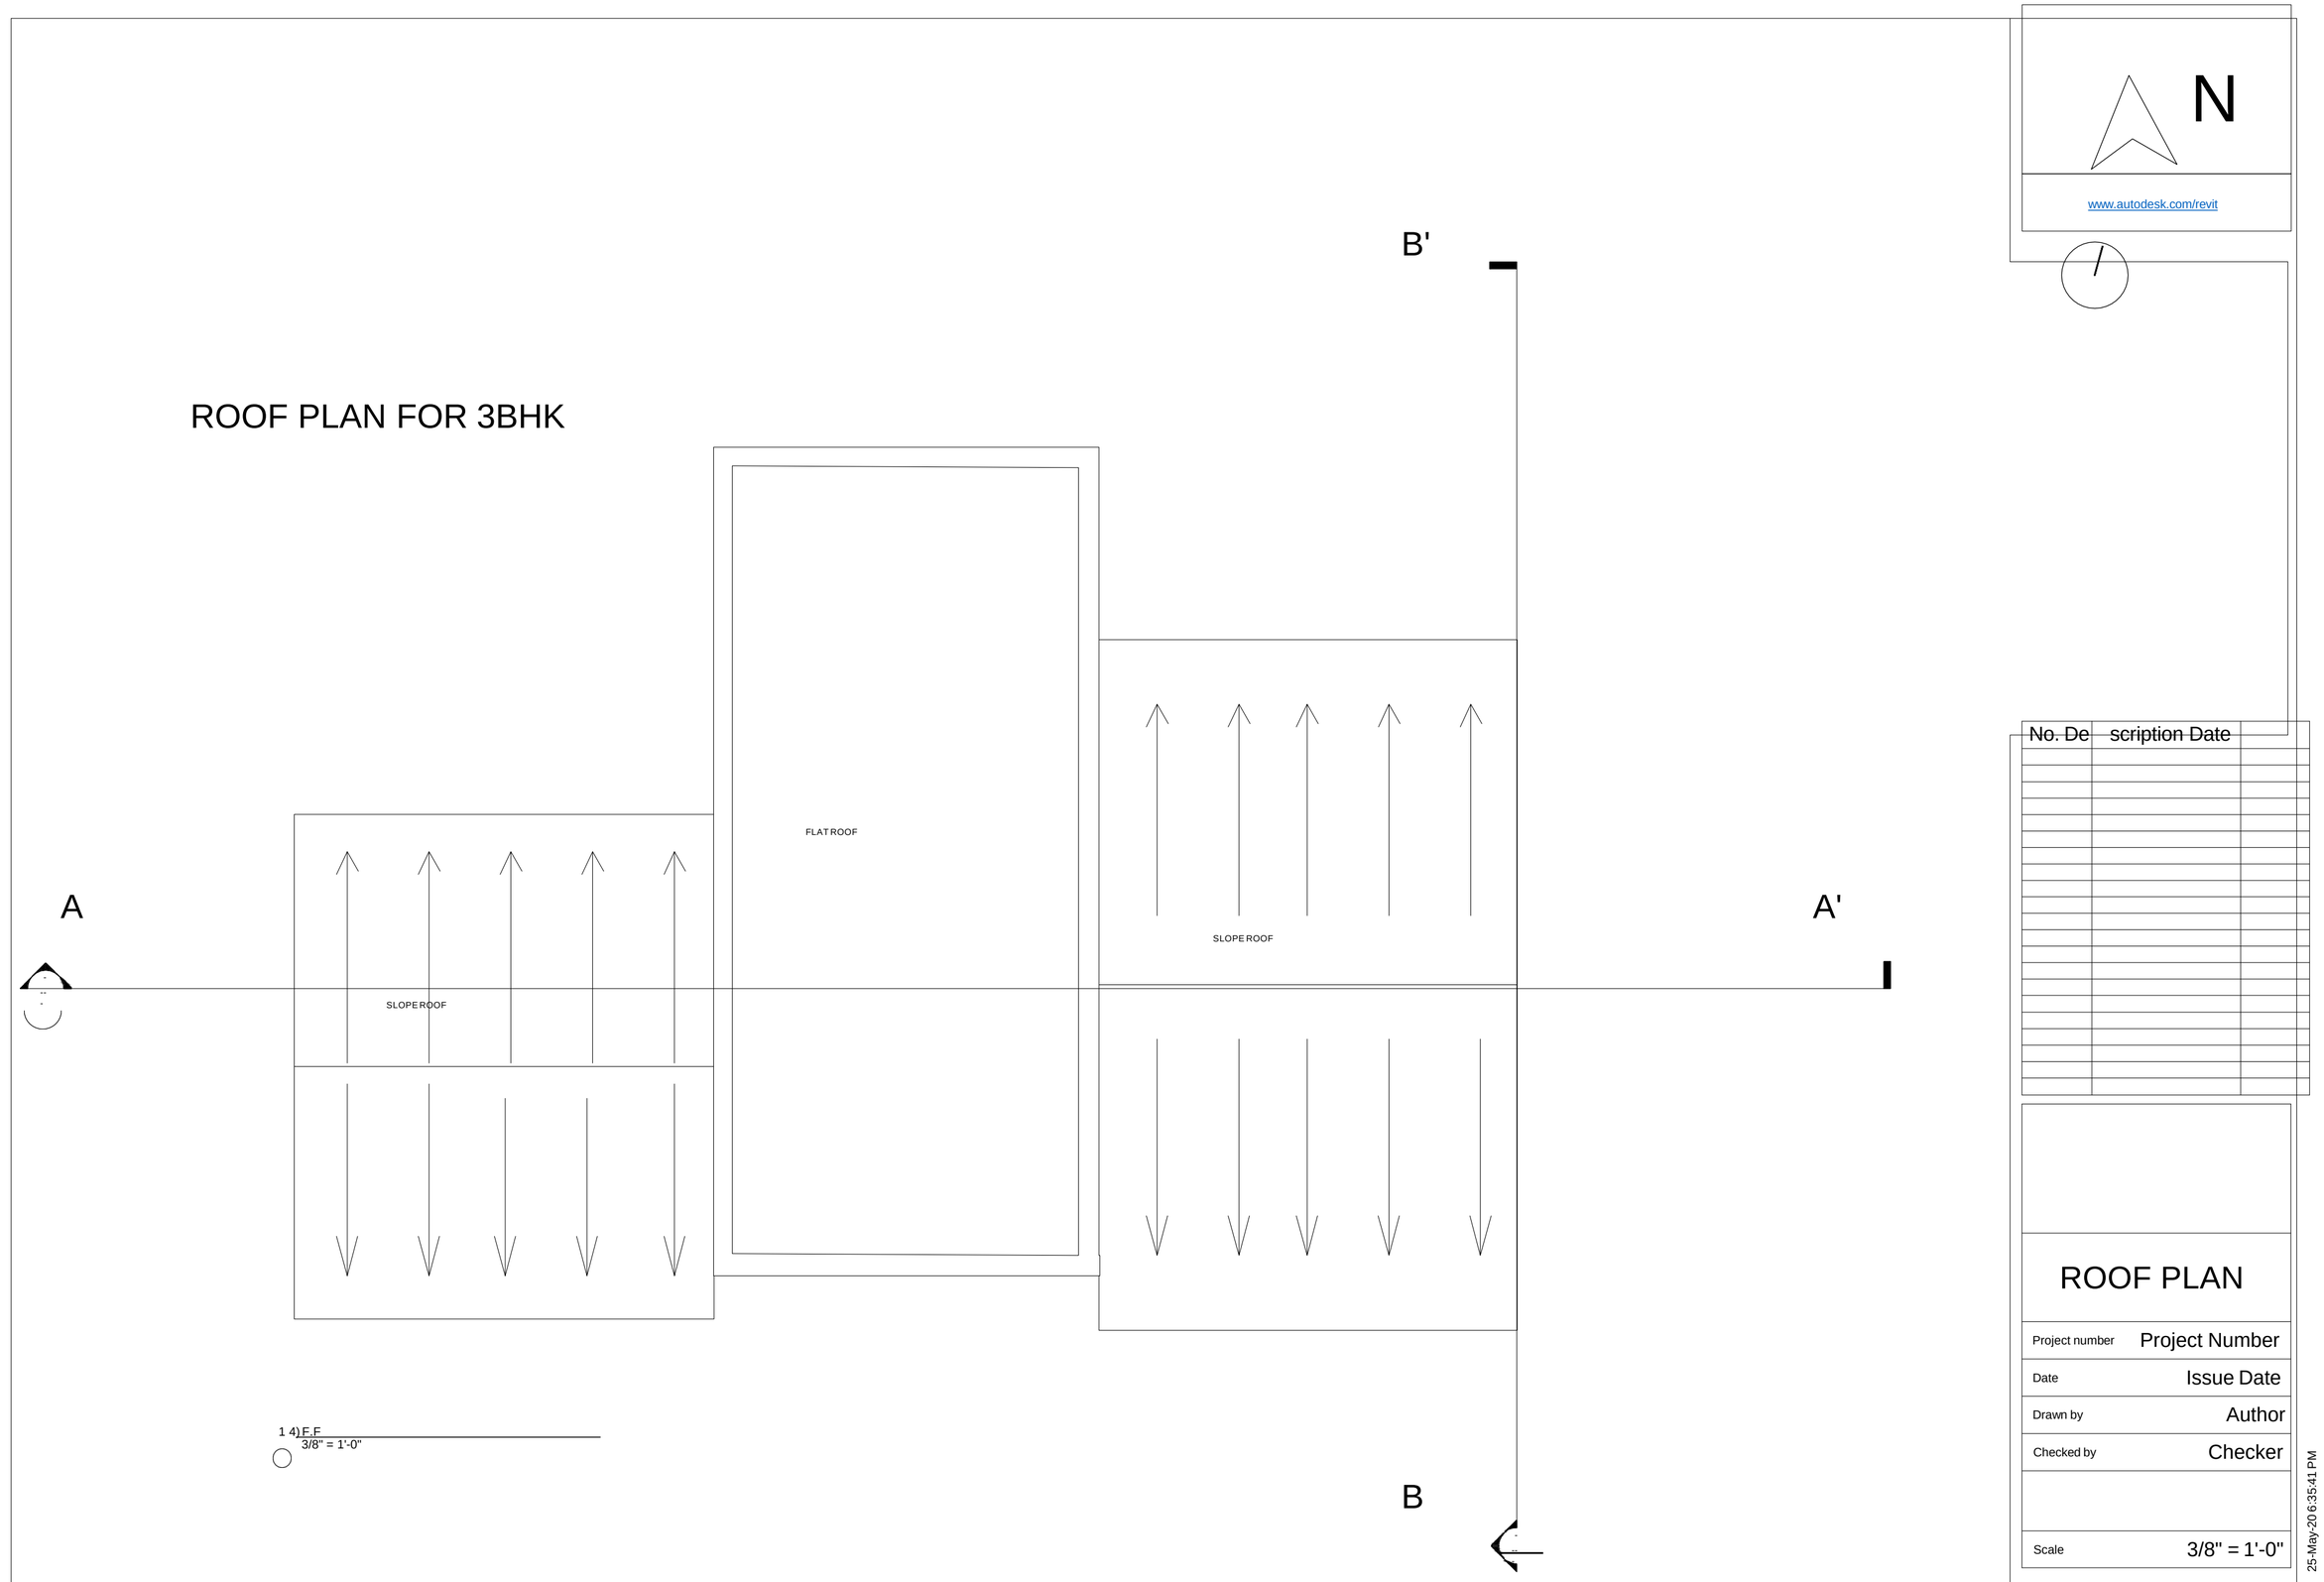

ROOF PLAN FOR 3BHK

No.	Description	Date

ROOF PLAN

Project number	Project Number
Date	Issue Date
Drawn by	Author
Checked by	Checker
Scale	3/8" = 1'-0"

25-May-20 6:35:41 PM

PRODUCED BY AN AUTODESK STUDENT VERSION

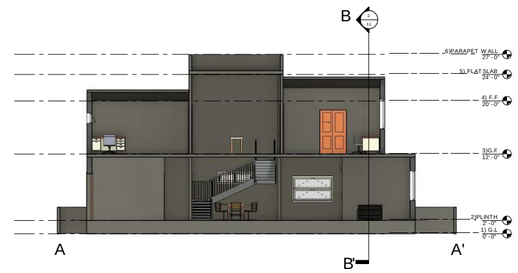

1 Section 1
3/16" = 1'-0"

SECTION AA'

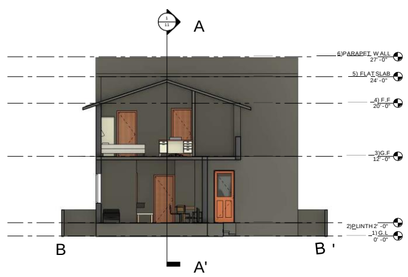

2 Section 2
3/16" = 1'-0"

SECTION B B'

AUTODESK

www.autodesk.com/revit

Consultant	Consultant
Address	Address
Address	Address
Phone	Phone
Fax	Fax
e-mail	e-mail
Consultant	Consultant
Address	Address
Address	Address
Phone	Phone
Fax	Fax
e-mail	e-mail

No.	Description	Date

SECTION 3BHK

Project number	Project Number
Date	Issue Date
Drawn by	Author
Checked by	Checker
Scale	3/16" = 1'-0"

29/May/20 9:59:28 AM

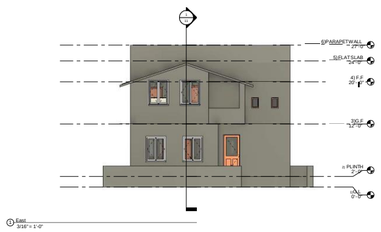

FRONT ELEVATION

SIDE ELEVATION

AUTODESK

www.autodesk.com/revit

Consultant Address Address Phone Fax e-mail	Consultant Address Address Phone Fax e-mail
Consultant Address Address Phone Fax e-mail	Consultant Address Address Phone Fax e-mail

No.	Description	Date

ELEVATION

Project number	Project Number
Date	Issue Date
Drawn by	Author
Checked by	Checker
Scale	3/16" = 1'-0"

30 May 2018 5:54 AM